

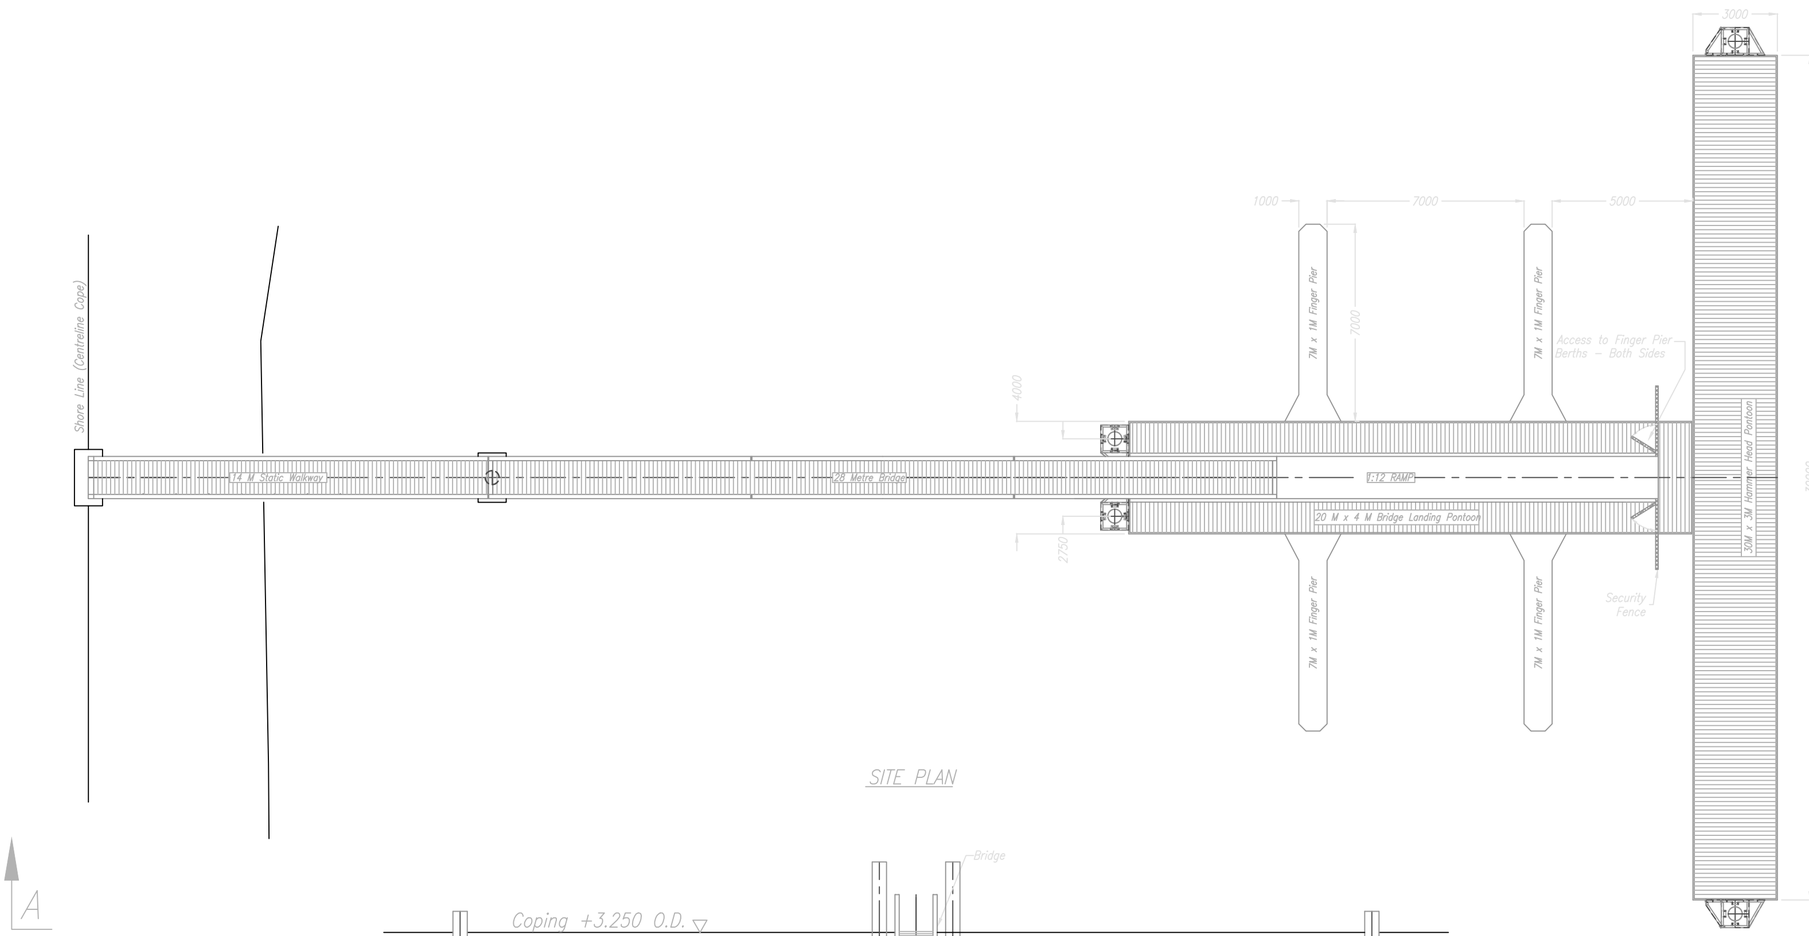


SITE PLAN

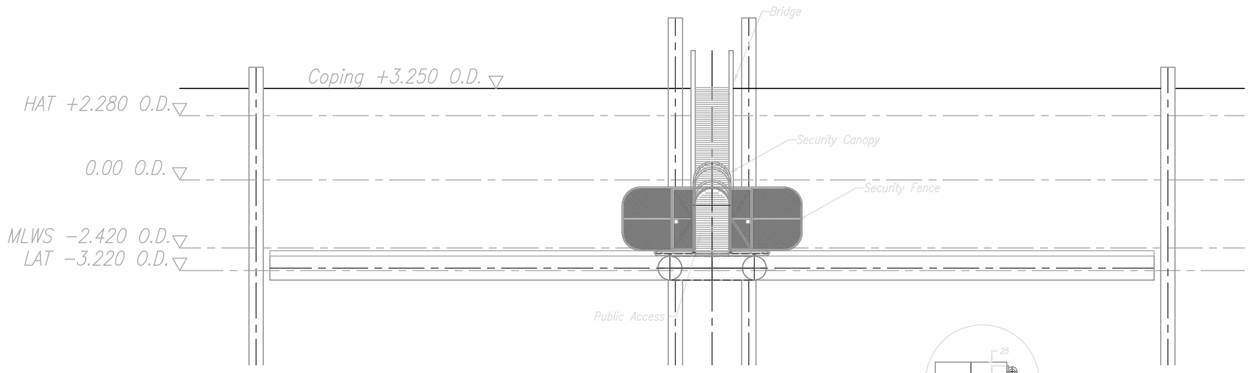

ELEVATION LOOKING SHOREWARDS

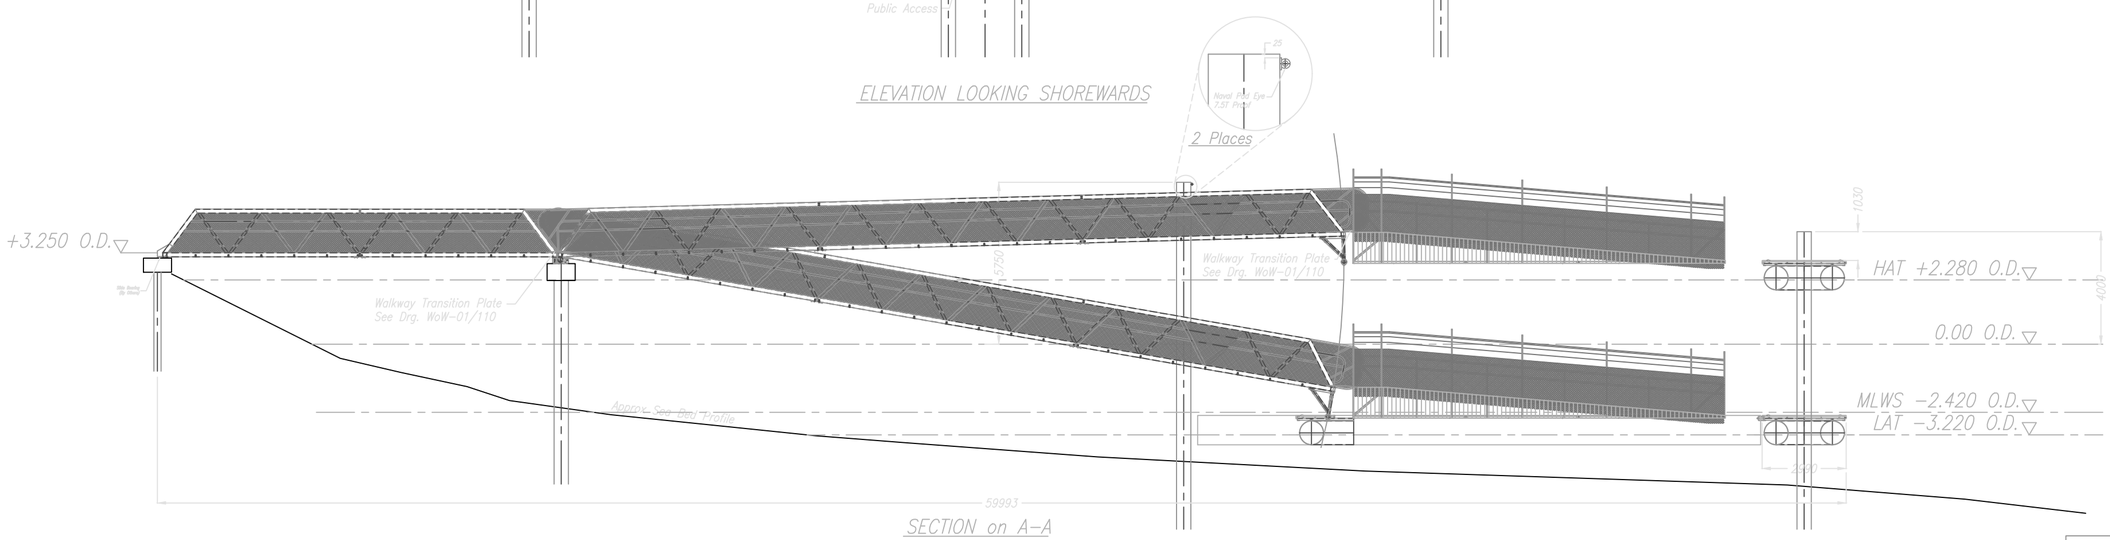

SECTION on A–A

NOTES:

1. © COPYRIGHT DOCKING SOLUTIONS THIS DRAWING AND DESIGN MAY NOT BE REPRODUCED, MANUFACTURED OR EXPLOITED IN WHOLE OR PART WITHOUT PRIOR WRITTEN CONSENT.

2. THIS DRAWING IS FOR THE SOLE USE OF THE CLIENT FOR THE PURPOSE SHOWN.

3. DIMENSIONS ARE NOT TO BE SCALED FROM THIS DRAWING.

REV	DATE	DETAILS
D	28.03.02	Raised to As Fitted Status
C	19.11.01	Naval Pad Eyes Added to 2 Piles
B	01.11.01	Finger Berth Access Re-located
A	23.10.01	New Drg.

Reference drawings:

Client:
Seastructures Ltd.

Project:
Saltash Landing Stage

Title:
General Arrangement

DOCKING SOLUTIONS
Docking Solutions Ltd.,
St. Peters Quay,
Totnes, Devon.
TQ9 5EW
Telephone: (01803) 868555
Fax: (01803) 866326

STATUS	SCALE	DRAWN BY	CHECKED	DATE
	1:1	C.S.M.		23.10.01

Plotted Scale:- To Fit Paper | DRAWING No: WoW-01/75 | REV. D